DISTRICT	COUNTY	ROUTE	SECTION	SHEET
8-0	ADAMS	0030	HTS	5 OF 5
ABBOTTSTOWN BOROUGH				

REVISION NUMBER	REVISIONS	DATE	BY

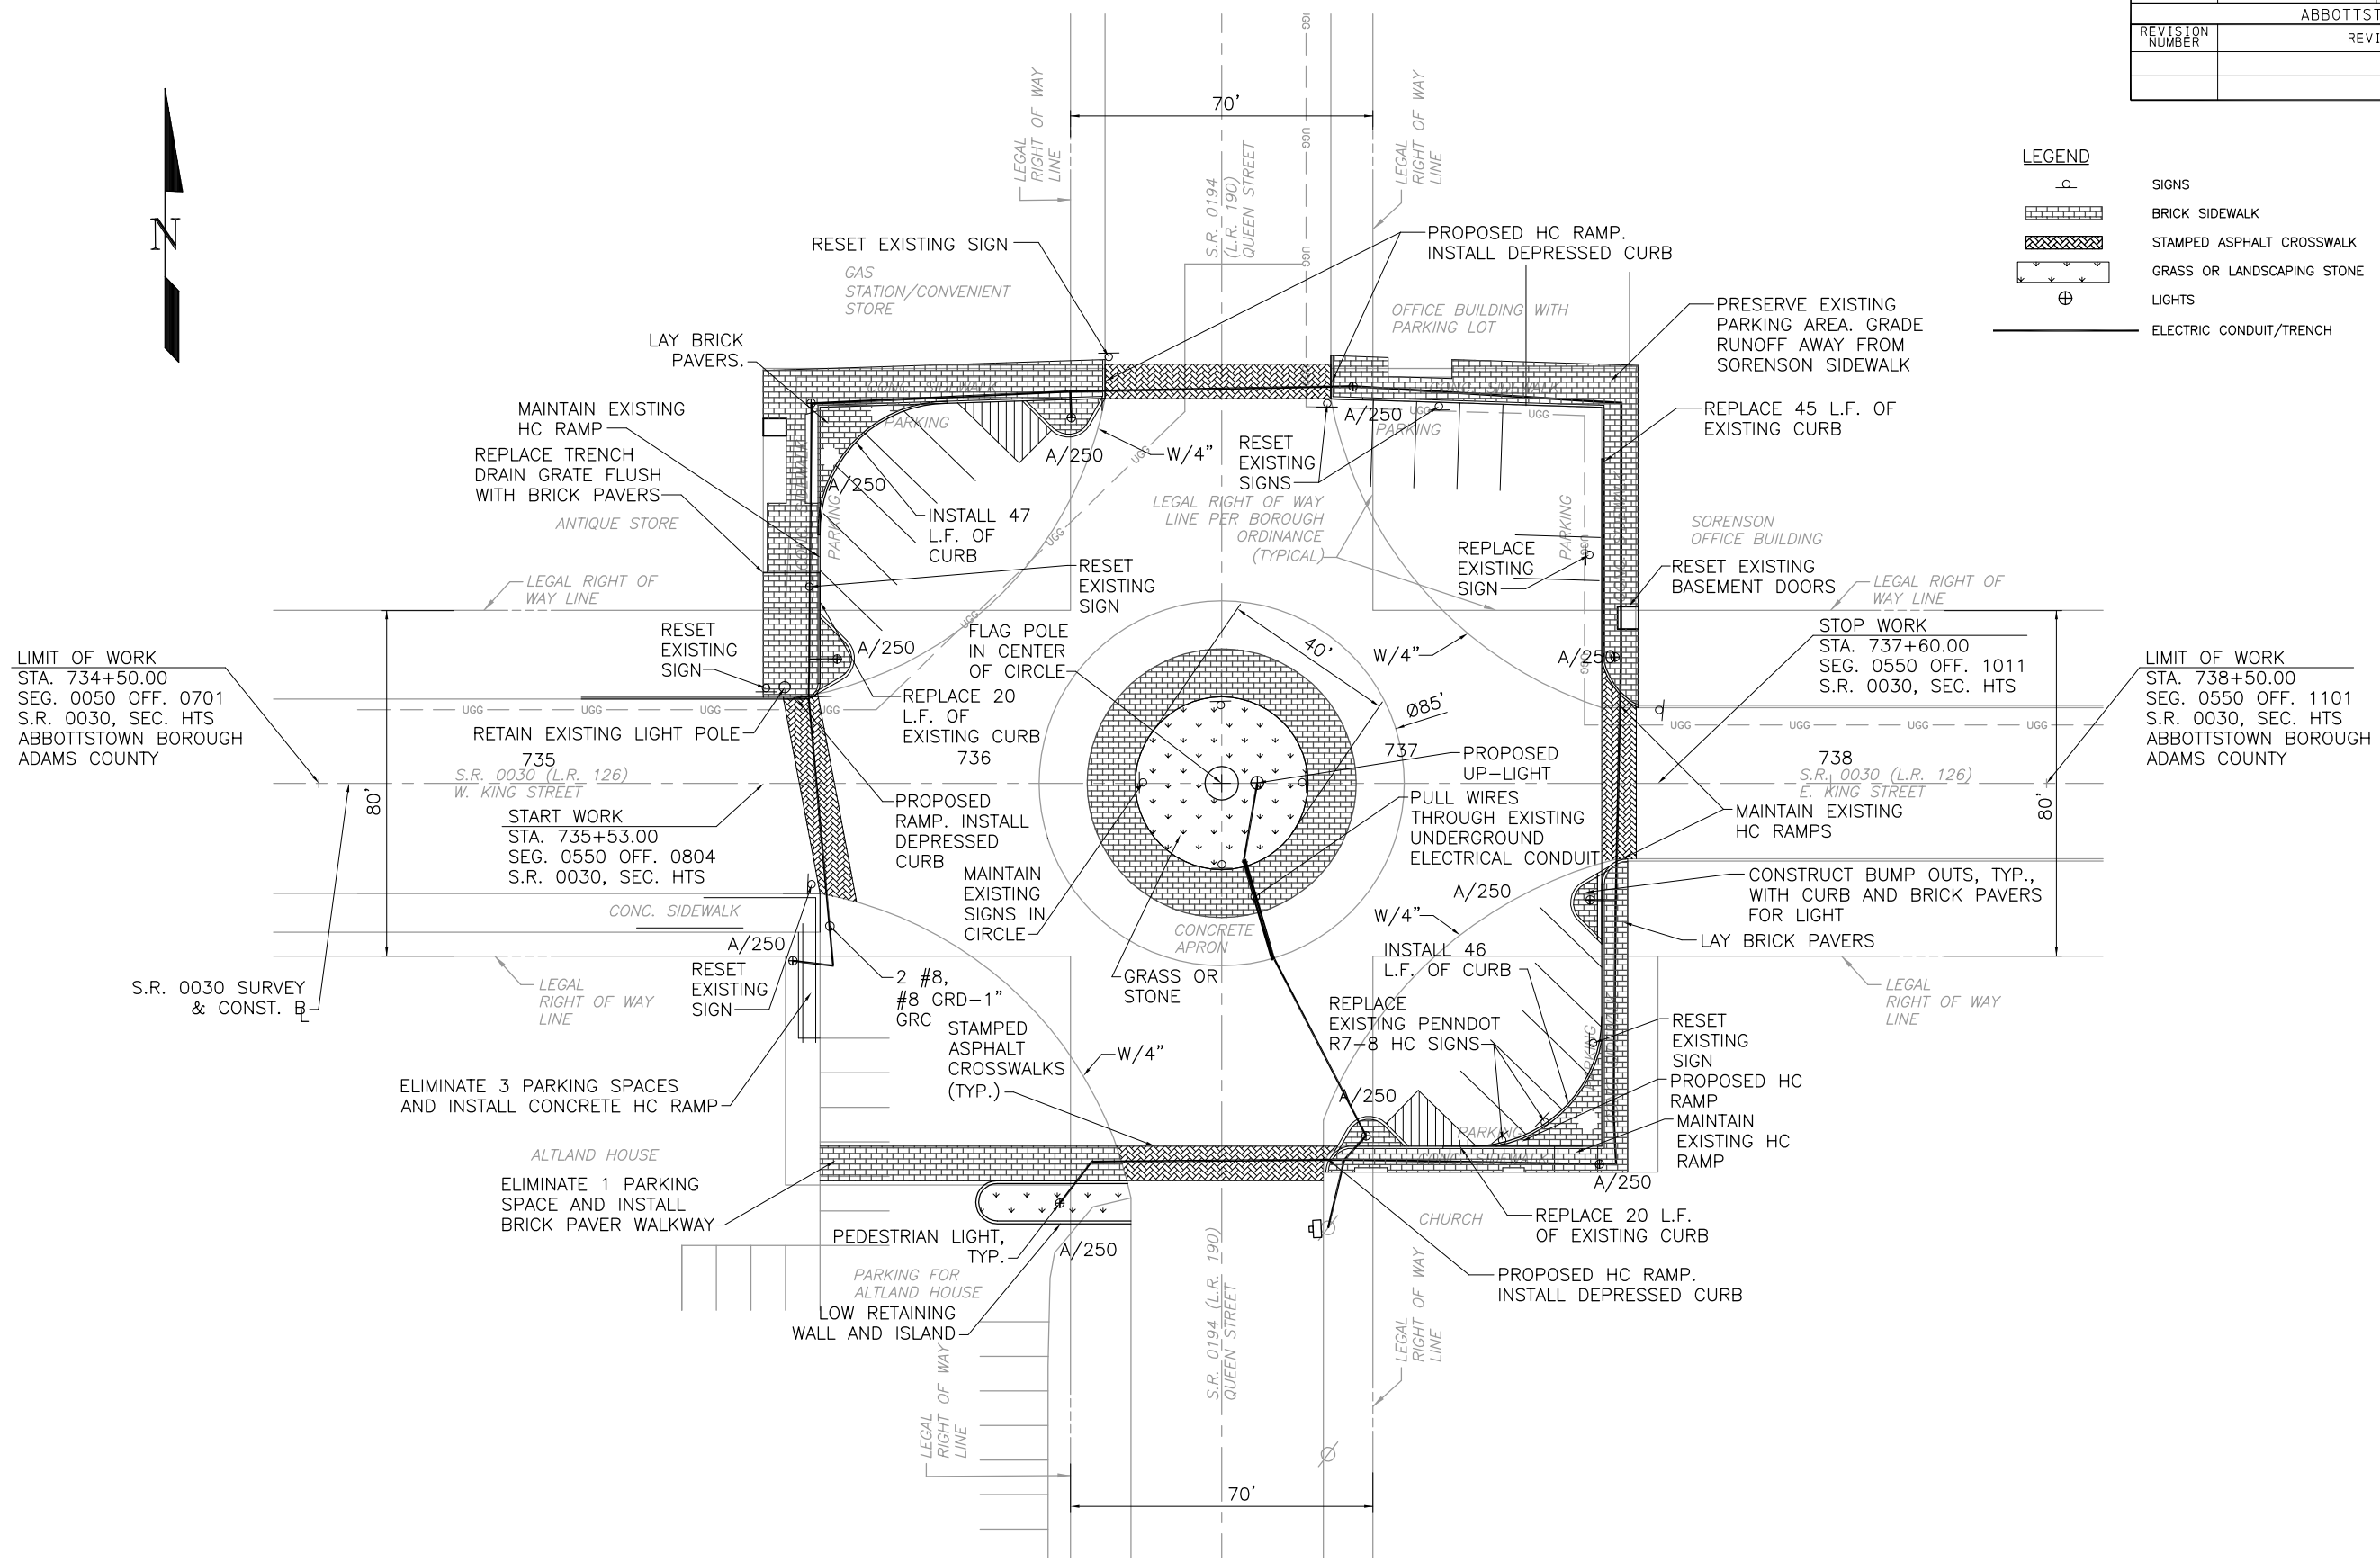

PLAN VIEW

PREPARED BY:
DEWBERRY-GOODKIND, INC.

G:\2770\07\CAD\Civil\Plans\Const\abcspn01.dwg
2/21/06
11:06 AM